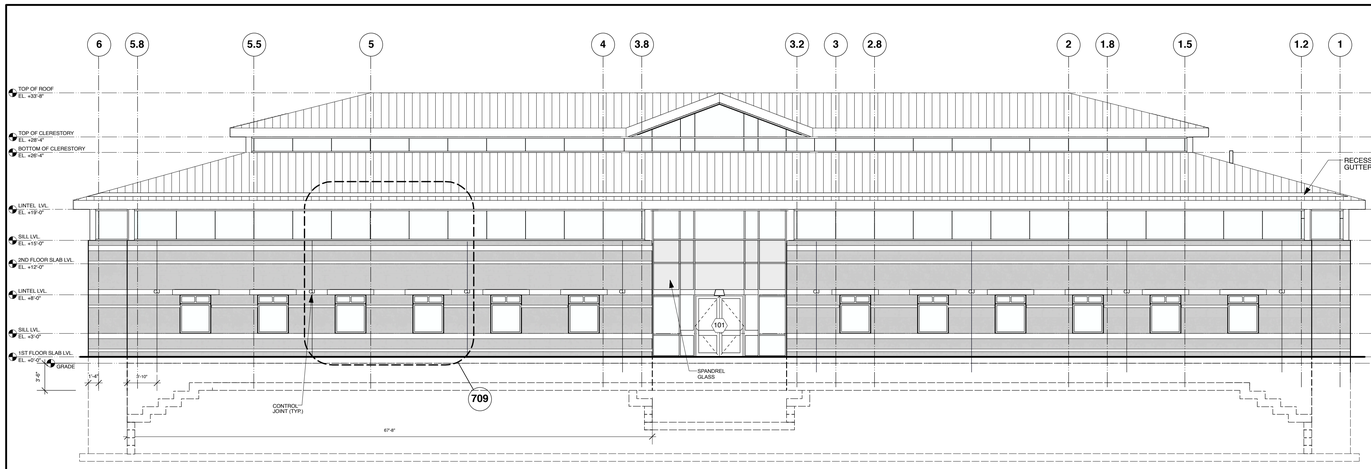

701 **SOUTH ELEVATION**
Scale: 1/8" = 1'-0"

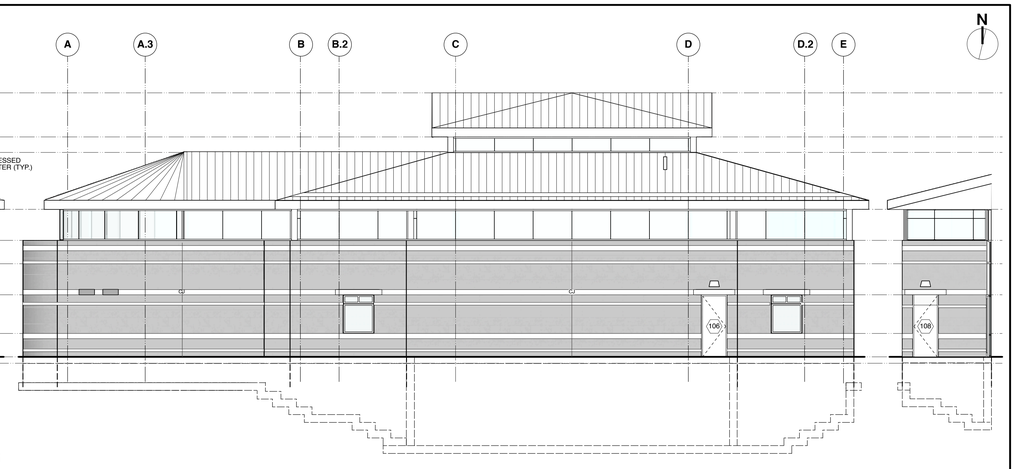

704 **WEST ELEVATION**
Scale: 1/8" = 1'-0"

705 **ELEVATION**
Scale: 1/8" = 1'-0"

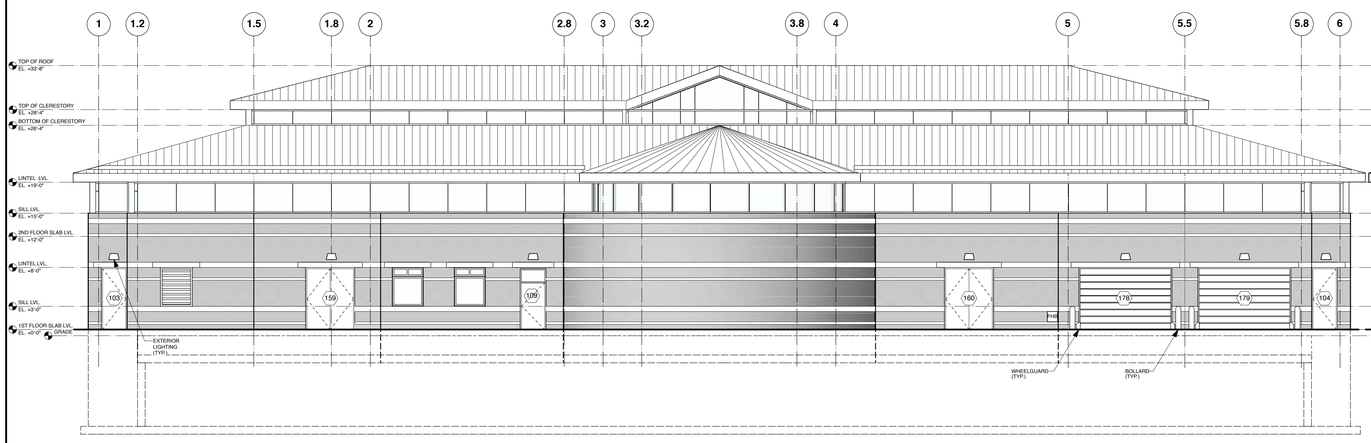

702 **NORTH ELEVATION**
Scale: 1/8" = 1'-0"

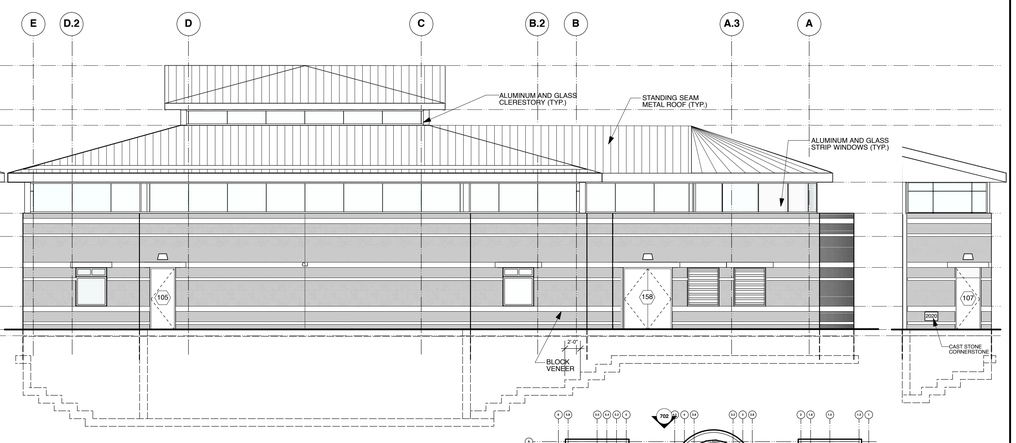

703 **EAST ELEVATION**
Scale: 1/8" = 1'-0"

GENERAL NOTES FOR ELEVATIONS

1.) SEE ROOF PLAN FOR DISTRIBUTION OF SNOW GUARDS AND AIR TERMINALS.

2.) MAKE ALL MASONRY AND MASONRY OPENING DIMENSIONS MODULAR. (IF 3/8" PLUS OR MINUS NOMINAL, AS APPROPRIATE).

3.) BBC= BULLETIN BOARD CABINET.

ALUMINUM DOOR, WINDOW, & LOUVER SCHEDULE

SCALE: 1/4" = 1'-0"

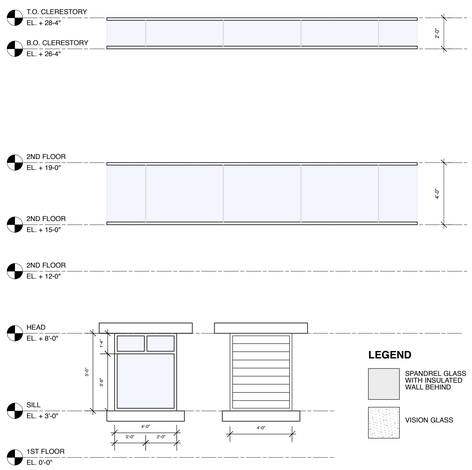

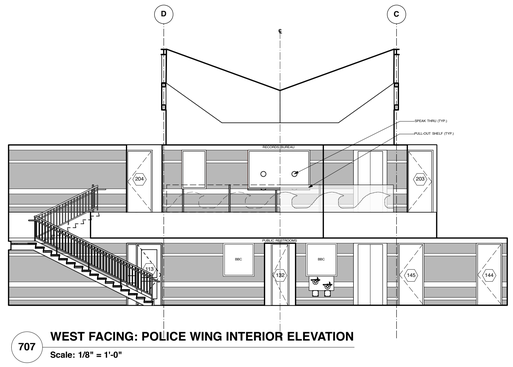

707 **WEST FACING: POLICE WING INTERIOR ELEVATION**
Scale: 1/8" = 1'-0"

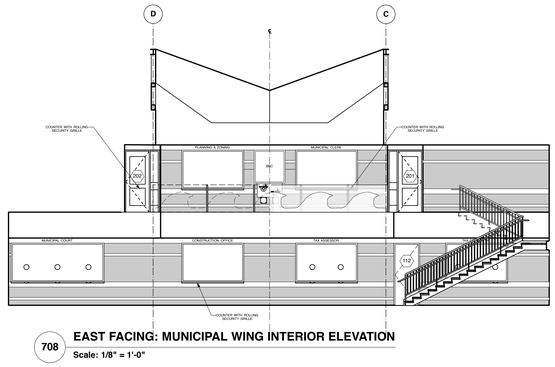

708 **EAST FACING: MUNICIPAL WING INTERIOR ELEVATION**
Scale: 1/8" = 1'-0"

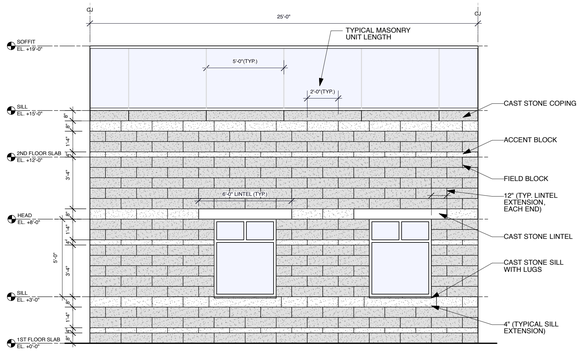

709 **FACADE AT TYPICAL BAY**
Scale: 1/4" = 1'-0"

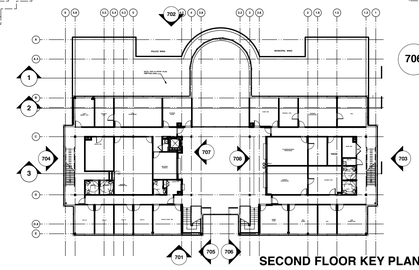

706 **SECOND FLOOR KEY PLAN**
Scale: 1/32" = 1'-0"

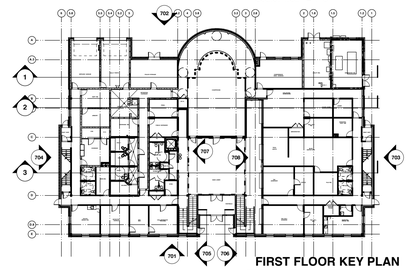

FIRST FLOOR KEY PLAN
Scale: 1/32" = 1'-0"

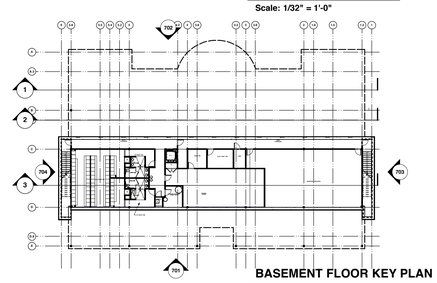

BASEMENT FLOOR KEY PLAN
Scale: 1/32" = 1'-0"

OMDEV, INC. MECHANICAL & ELECTRICAL ENGINEERS
2 CROSS AVE., MEDFORD, NJ 08055
T: (856) 983-1818 F: (856) 983-1819

ALAN KLEIN, PE. STRUCTURAL ENGINEERS
1044 ROUTE 23 SOUTH, SUITE 201, WAYNE, NJ 07470
T: (973) 696-8391 F: (973) 696-8392

CME ASSOCIATES. CONSULTING AND MUNICIPAL ENGINEERS
1460 HIGHWAY 34, MANASQUAN TWP., NJ 08736
T: (732) 449-0717 F: (732) 449-0721

LORING CONSULTING ENGINEERS. TECHNOLOGY CONSULTANTS
300 ATRIUM DRIVE, SOMERSET, NJ 08873
T: (908) 719-8160 F: (908) 719-8162

ELIOT WARREN GOLDSTEIN, AIA
NJ LICENSE #8913

THE GOLDSTEIN PARTNERSHIP
ARCHITECTS
515 VALLEY STREET, SUITE 110, MAPLEWOOD, NJ 07040
OFC: 973-761-4500
WWW.GOLDSTEIN-ARCHITECTS.COM

COPYRIGHT © 2020 BY THE GOLDSTEIN PARTNERSHIP ALL RIGHTS RESERVED.

BARNEGAT MUNICIPAL BUILDING
900 WEST BAY AVENUE
BARNEGAT, NJ 08005

BUILDING ELEVATIONS

SCALE: AS NOTED
DATE: 05/01/20

DWN: MD
CKD: EWG / LAB

THIS DRAWING IS INCOMPLETE UNLESS USED WITH ALL OTHER CONTRACT DOCUMENTS.

DRAWING NUMBER

A-7

SHEET 7 OF 97