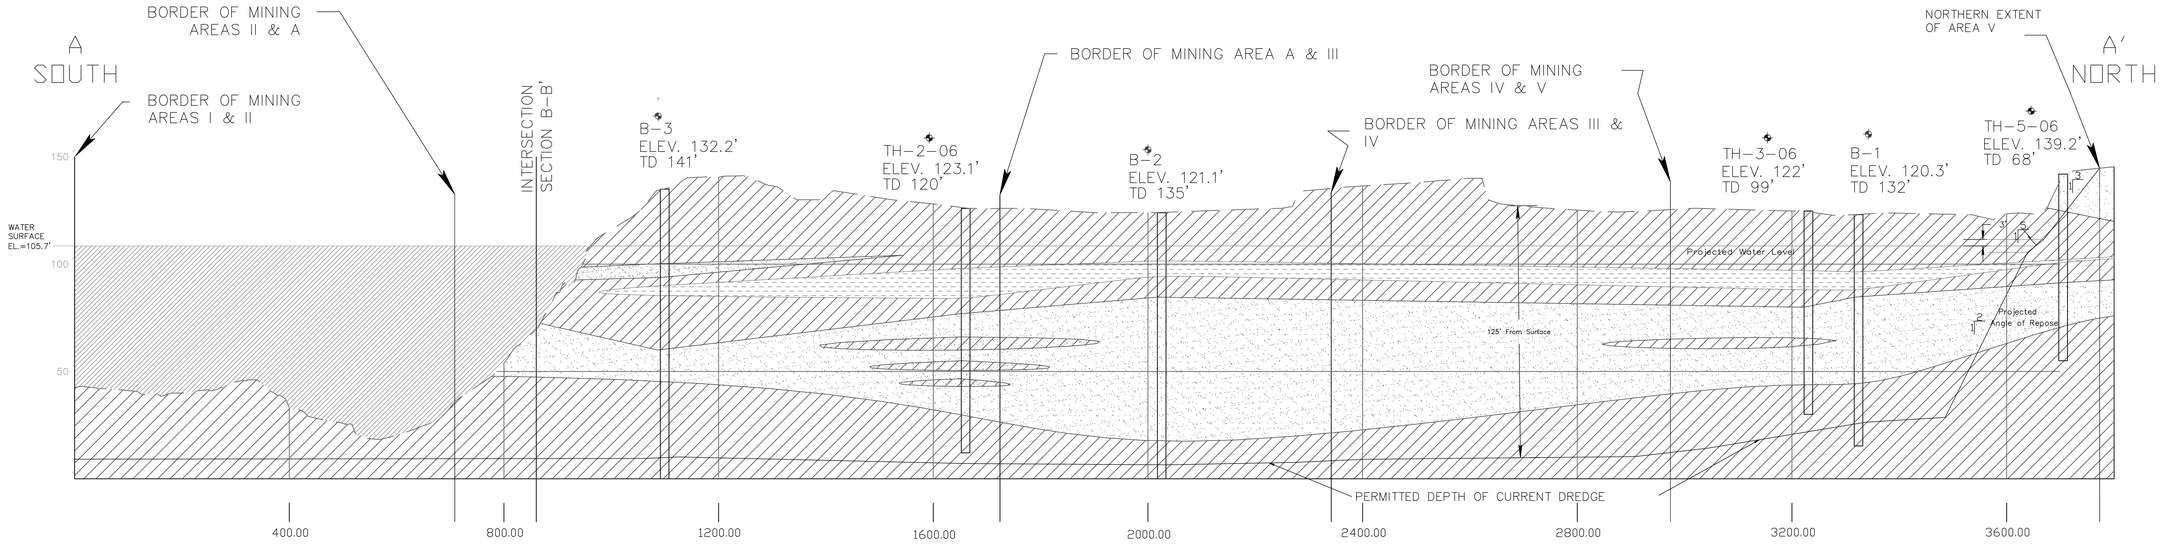

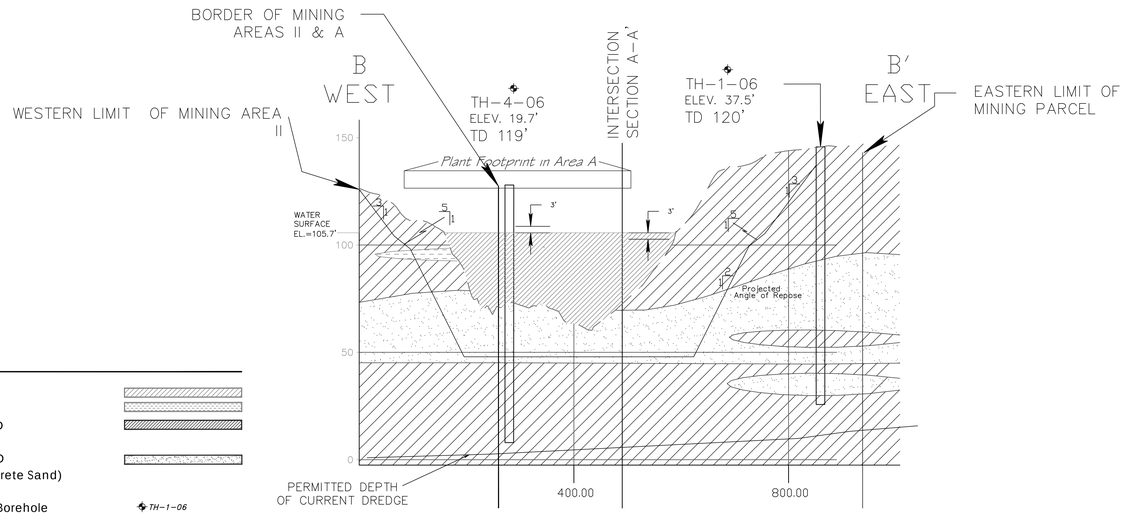

LEGEND

WATER	
CLAY	
MEDIUM - FINE GRAINED SAND (Visual Analysis)	
COARSE - FINE GRAINED SAND (Includes Visual Analysis Concrete Sand)	
Continental Placer Inc. (CPI) Borehole	TH-1-06
French & Parrello (FPA) Borehole	B-1

LEGEND

WATER	
CLAY	
MEDIUM - FINE GRAINED SAND (Visual Analysis)	
COARSE - FINE GRAINED SAND (Includes Visual Analysis Concrete Sand)	
Continental Placer Inc. (CPI) Borehole	TH-1-06
French & Parrello (FPA) Borehole	B-1

GRAPHIC SCALE
Vertical 1 inch = 25 ft.
Horizontal 1 inch = 100 ft.
0 100 300
(IN FEET)

PROJECT NUMBER: C-202001	
DATE: 4/4/20	
SCALE: AS NOTED	
SHEET 2 OF 2	

GEOLOGIC CROSS SECTIONS
PHOENIX PINELANDS CORP.

BLOCK 46, LOT 14 &
BLOCK 50, LOTS 2 AND 3
SITUATED IN
TOWNSHIP OF BARNEGAT
OCEAN COUNTY, NEW JERSEY

BRYAN E. LUOMA, P.E.
PO BOX 791
RAHWAY, NJ 07065
732-688-8917

BRYAN E. LUOMA, P.E.
NEW JERSEY PROFESSIONAL ENGINEER
LICENSE NO. 24GE04418600

4/4/2020
DATE

DESIGNED BY:	BEL
REVIEWED BY:	BEL
RELEASED BY:	BEL

NO.	DESCRIPTION	DATE:	BY:	APR:

REVISIONS