

REVISIONS		
5-25-2008	CRAIG F. REMINGTON	23924
3-12-2013	CRAIG F. REMINGTON	23924
12-31-2013	CRAIG F. REMINGTON	23924
11-28-2017	CHARLES E. ADAMSON	42627

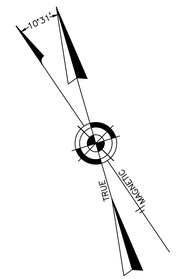

TOWNSHIP OF OCEAN
COUNTY OF OCEAN

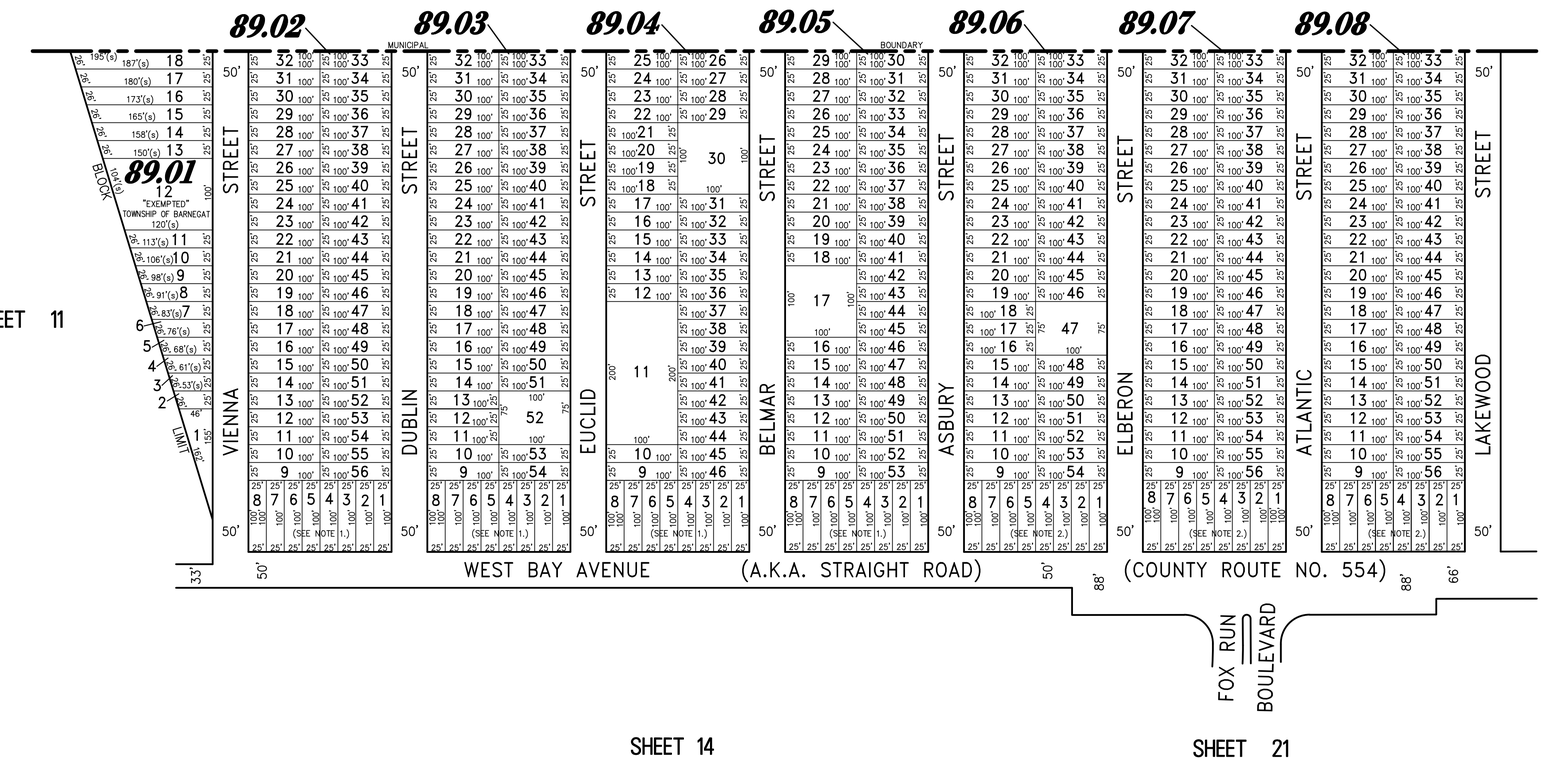

NOTE 1.
ROAD EASEMENT TO OCEAN COUNTY EXTENDING FROM VIENNA STREET TO ASBURY STREET, 125' PARALLEL TO CENTERLINE OF WEST BAY AVENUE (D.B. 16669, PG. 1579)

NOTE 2.
ROAD EASEMENT TO OCEAN COUNTY EXTENDING FROM ASBURY STREET TO LAKEWOOD STREET, 40' PARALLEL TO CENTERLINE OF WEST BAY AVENUE (D.B. 16669, PG. 1579)

"THIS TAX MAP PLATE HAS BEEN DIGITALLY DRAWN USING COMPUTER-AIDED DRAFTING/DESIGN (CADD)_ AND COORDINATE GEOMETRY (COGO). IT IS BASED ON THE ORIGINAL DIGITALLY DRAWN TAX MAP PLATE BEARING THE OFFICIAL NEW JERSEY DIVISION OF TAXATION APPROVAL STAMP WITH APPROVAL DATE (7-31-2006) SERIAL NUMBER (896) AND SIGNATURES OF SIGNERS' JAMES J. COLL, CHIEF, LOCAL ASSESSMENT. SANTO C. DIDONATO, SUPERVISING FIELD REPRESENTATIVE. THE ORIGINAL DIGITALLY DRAWN TAX MAP PLATE WITH THE OFFICIAL APPROVAL STAMP IS ON FILE WITH THE TOWNSHIP OF BARNEGAT ENGINEER."

TAX MAP
TOWNSHIP OF BARNEGAT

OCEAN COUNTY NEW JERSEY

SCALE: 1" = 100' DATE: 4-22-2005

CRAIG F. REMINGTON LAND SURVEYOR LIC. NO. 23924

24 GA 28003300
REMINGTON, VERNICK & VENA ENGINEERS
9 ALLEN STREET, TOMS RIVER, N.J. 08753
(732) 286-9220, FAX (732) 505-8416
WEB SITE ADDRESS: WWW.RVE.COM

PART OF OLD PLATE 16