
REVISIONS		
5-25-2008	CRAIG F. REMINGTON	23924
3-12-2013	CRAIG F. REMINGTON	23924
2-20-2014	CHARLES E. ADAMSON	42627
6-23-2015	CHARLES E. ADAMSON	42627
5-30-2017	CHARLES E. ADAMSON	42627
5-16-2018	CHARLES E. ADAMSON	42627
8-14-2018	CHARLES E. ADAMSON	42627
9-16-2020	CHARLES E. ADAMSON	42627
11-16-2021	CHARLES E. ADAMSON	42627
11-28-2023	CHARLES E. ADAMSON	42627
9-17-2025	CHARLES E. ADAMSON	42627

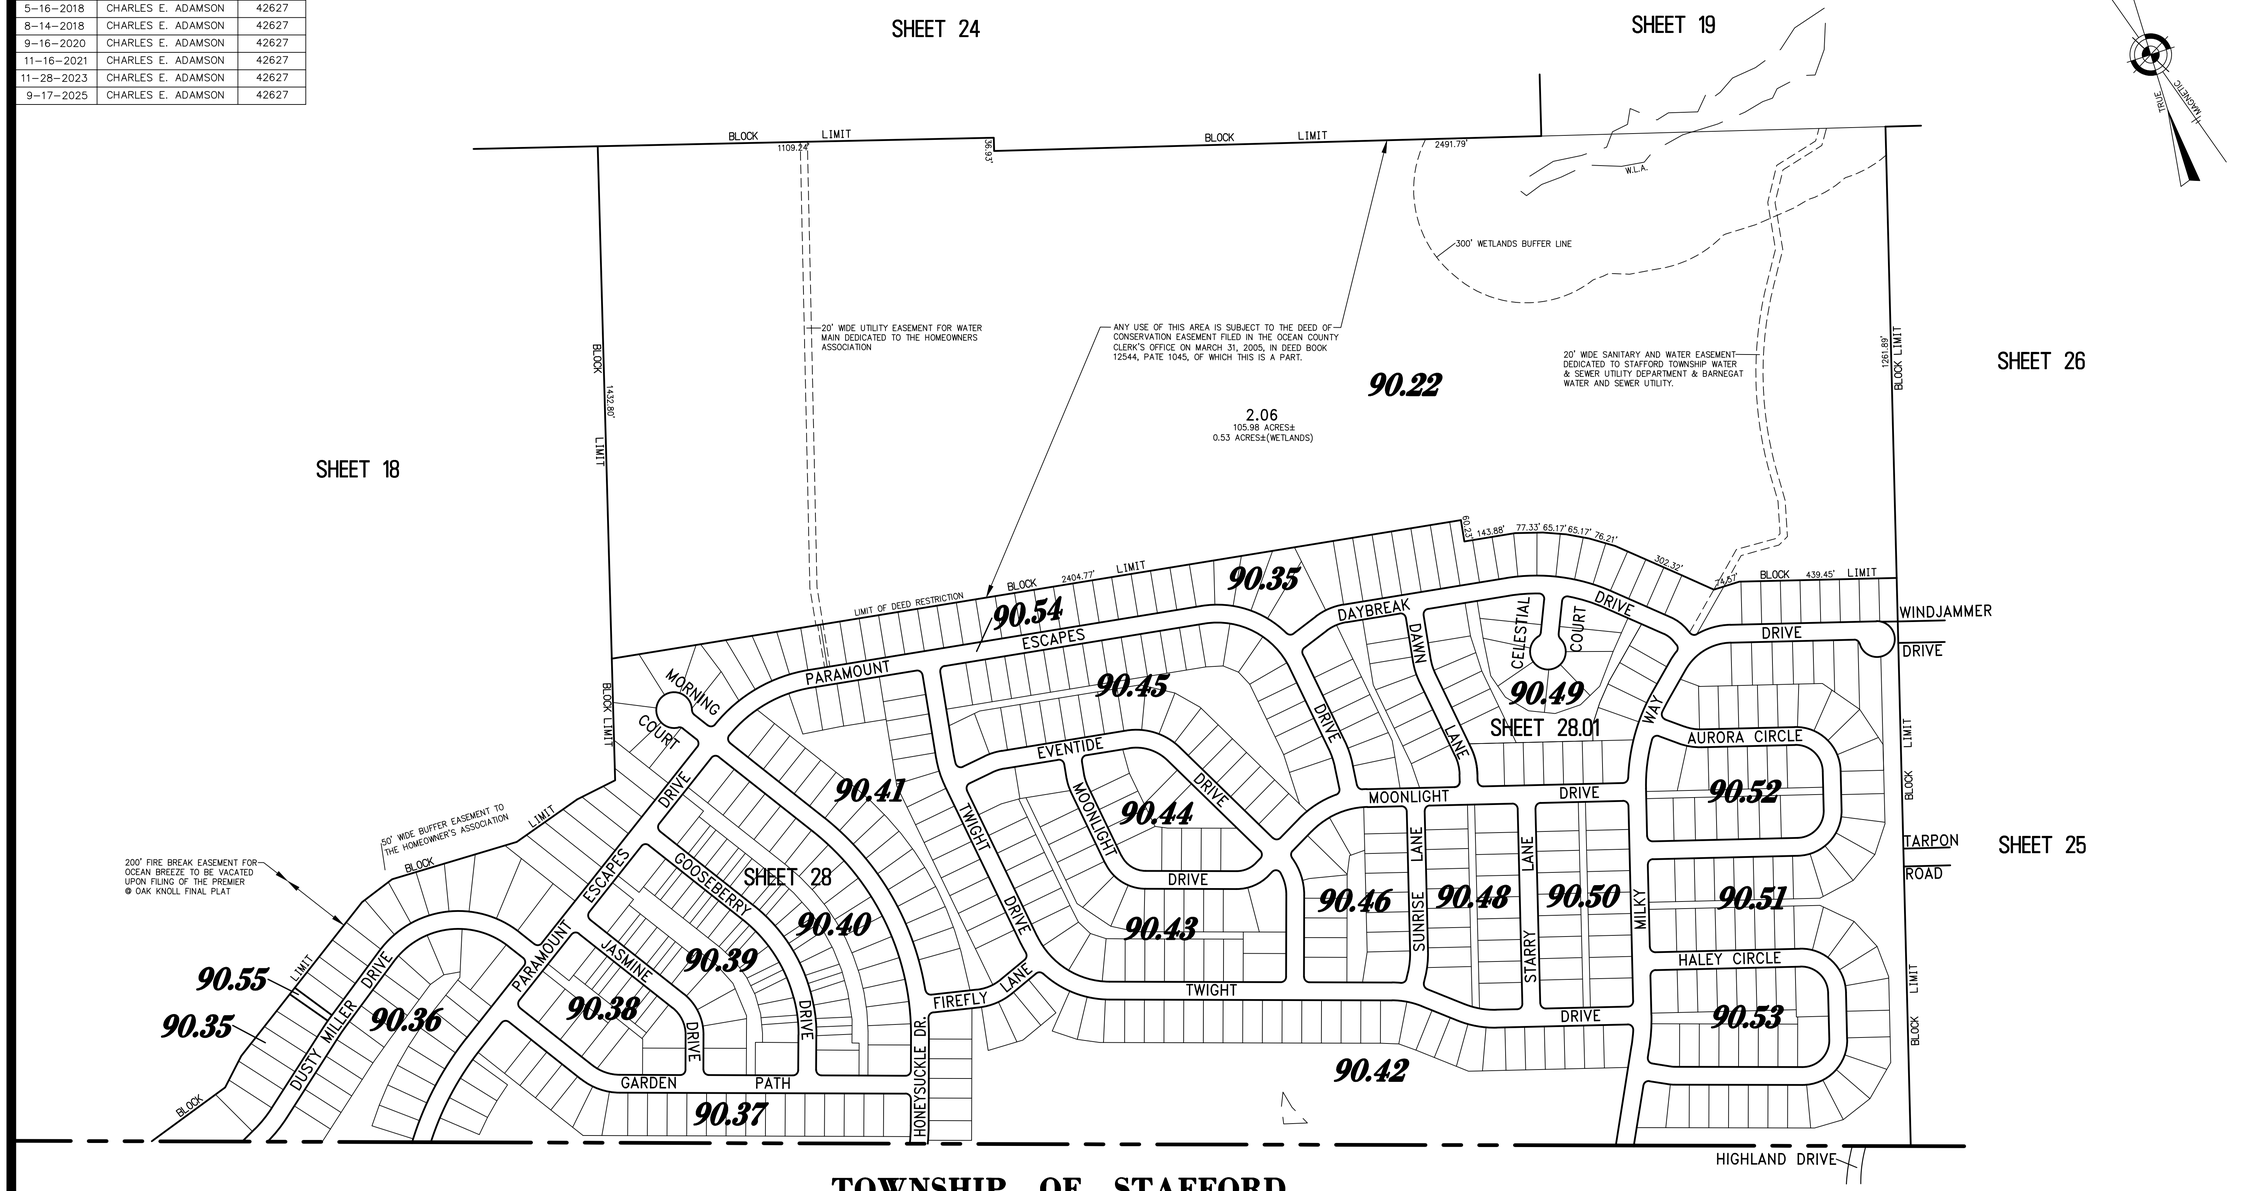

TOWNSHIP OF STAFFORD
COUNTY OF OCEAN

"THIS TAX MAP PLATE HAS BEEN DIGITALLY DRAWN USING COMPUTER-AIDED DRAFTING/DESIGN (CADD)_ AND COORDINATE GEOMETRY (COGO). IT IS BASED ON THE ORIGINAL DIGITALLY DRAWN TAX MAP PLATE BEARING THE OFFICIAL NEW JERSEY DIVISION OF TAXATION APPROVAL STAMP WITH APPROVAL DATE (7-31-2008) SERIAL NUMBER (896) AND SIGNATURES OF SIGNERS' JAMES J. COLL, CHIEF, LOCAL ASSESSMENT. SANTO C. DIDONATO, SUPERVISING FIELD REPRESENTATIVE. THE ORIGINAL DIGITALLY DRAWN TAX MAP PLATE WITH THE OFFICIAL APPROVAL STAMP IS ON FILE WITH THE TOWNSHIP OF BARNEGAT ENGINEER."

TAX MAP
TOWNSHIP OF BARNEGAT

OCEAN COUNTY NEW JERSEY

SCALE: 1" = 200' DATE: 1-10-2004

CRAIG F. REMINGTON LAND SURVEYOR LIC. NO. 23924

24 GA 28003300

REMINGTON, VERNICK & VENA ENGINEERS
9 ALLEN STREET, TOMS RIVER, N.J. 08753
(732) 286-9220, FAX (732) 505-8416
WEB SITE ADDRESS: WWW.RVE.COM

PARAMOUNT ESCAPES OCEAN BREEZE
COMBINED PLATES - OLD PLATES 17, 18, 19