
| REVISIONS | | |
|---|---|---|
| 11-1-2007 | CRAIG F. REMINGTON | 23924 |
| 12-31-2008 | CRAIG F. REMINGTON | 23924 |
| 2-1-2010 | CRAIG F. REMINGTON | 23924 |
| 5-1-2010 | CRAIG F. REMINGTON | 23924 |
| 11-1-2012 | CRAIG F. REMINGTON | 23924 |
| 12-18-2020 | CHARLES E. ADAMSON | 42627 |
| 11-16-2021 | CHARLES E. ADAMSON | 42627 |

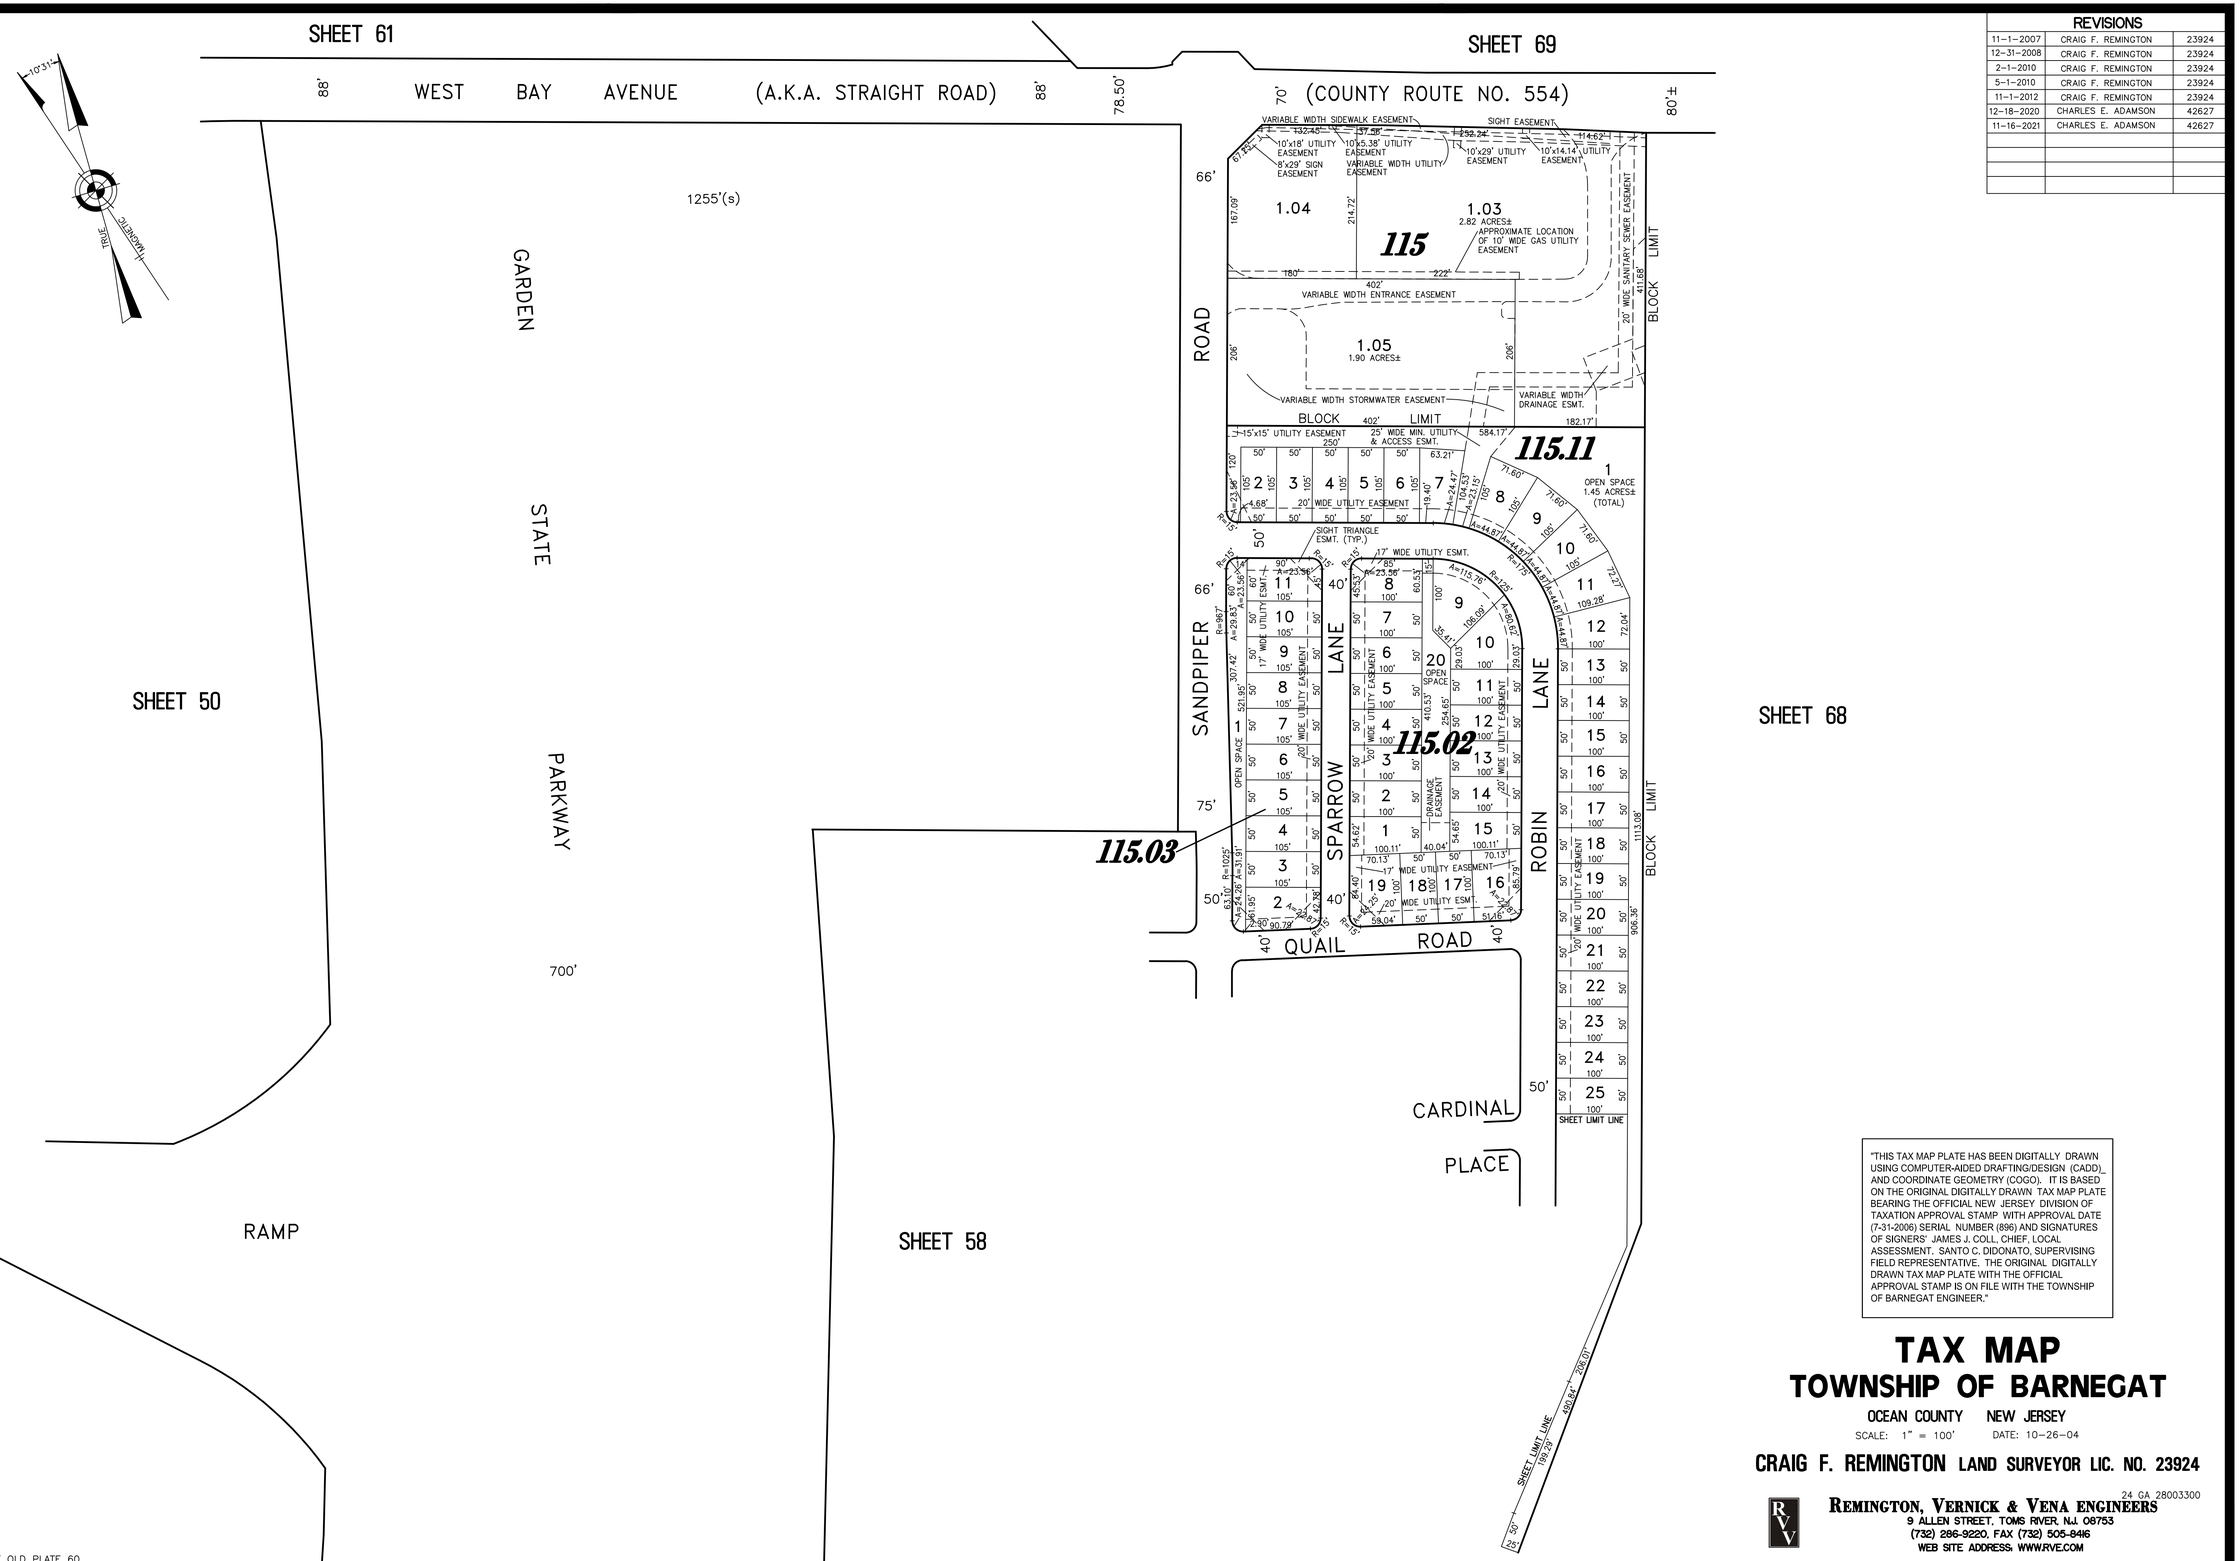


"THIS TAX MAP PLATE HAS BEEN DIGITALLY DRAWN USING COMPUTER-AIDED DRAFTING/DESIGN (CADD), AND COORDINATE GEOMETRY (COGO). IT IS BASED ON THE ORIGINAL DIGITALLY DRAWN TAX MAP PLATE BEARING THE OFFICIAL NEW JERSEY DIVISION OF TAXATION APPROVAL STAMP WITH APPROVAL DATE (7-31-2006) SERIAL NUMBER (896) AND SIGNATURES OF SIGNERS' JAMES J. COLL, CHIEF, LOCAL ASSESSMENT. SANTO C. DIDONATO, SUPERVISING FIELD REPRESENTATIVE. THE ORIGINAL DIGITALLY DRAWN TAX MAP PLATE WITH THE OFFICIAL APPROVAL STAMP IS ON FILE WITH THE TOWNSHIP OF BARNEGAT ENGINEER."

# TAX MAP
## TOWNSHIP OF BARNEGAT

OCEAN COUNTY NEW JERSEY

SCALE: 1" = 100' DATE: 10-26-04

CRAIG F. REMINGTON LAND SURVEYOR LIC. NO. 23924

24 GA 28003300

REMINGTON, VERNICK & VENA ENGINEERS
9 ALLEN STREET, TOMS RIVER, N.J. 08753
(732) 286-9220, FAX (732) 505-8416
WEB SITE ADDRESS: WWW.RVE.COM