
REVISIONS		
10-12-2006	CRAIG F. REMINGTON	23924
11-1-2007	CRAIG F. REMINGTON	23924
12-6-2022	CHARLES E. ADAMSON	42627

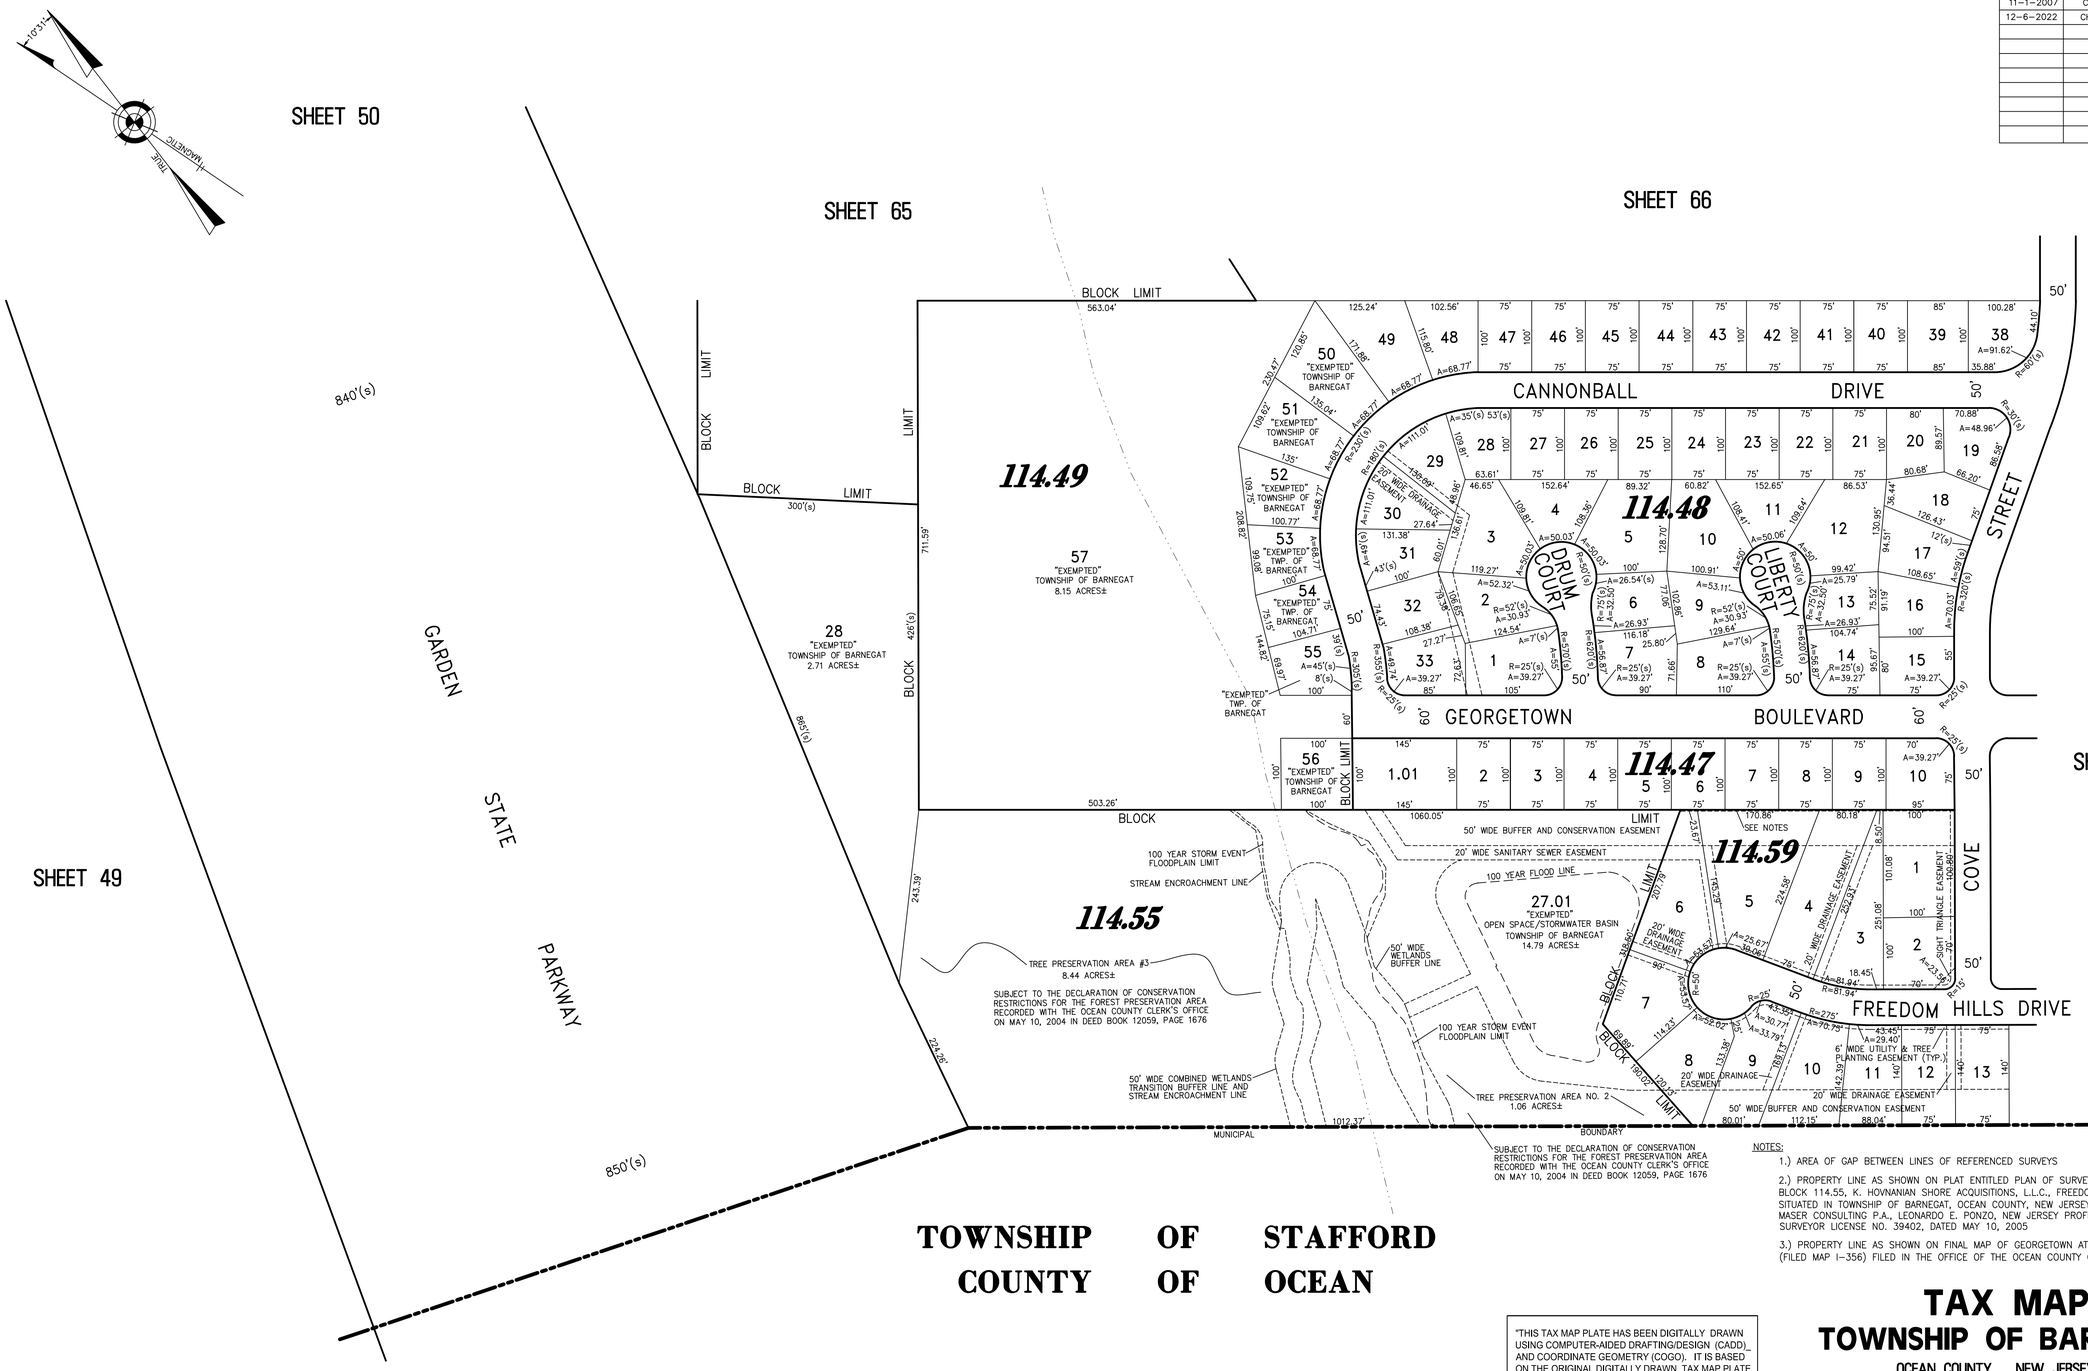

COMBINED OLD PLATE 78 & SECTIONS 4 & 5 OF FREEDOM HILLS

TOWNSHIP OF STAFFORD
COUNTY OF OCEAN

NOTES:

1.) AREA OF GAP BETWEEN LINES OF REFERENCED SURVEYS

2.) PROPERTY LINE AS SHOWN ON PLAT ENTITLED PLAN OF SURVEY FOR LOTS 26 & 27, BLOCK 114.55, K. HOVNANIAN SHORE ACQUISITIONS, L.L.C., FREEDOM HILLS, SITUATED IN TOWNSHIP OF BARNEGAT, OCEAN COUNTY, NEW JERSEY. PREPARED BY MASER CONSULTING P.A., LEONARDO E. PONZO, NEW JERSEY PROFESSIONAL LAND SURVEYOR LICENSE NO. 39402, DATED MAY 10, 2005

3.) PROPERTY LINE AS SHOWN ON FINAL MAP OF GEORGETOWN AT BARNEGAT SECTION VI (FILED MAP I-356) FILED IN THE OFFICE OF THE OCEAN COUNTY CLERK ON OCTOBER 10, 1973.

"THIS TAX MAP PLATE HAS BEEN DIGITALLY DRAWN USING COMPUTER-AIDED DRAFTING/DESIGN (CADD) AND COORDINATE GEOMETRY (COGO). IT IS BASED ON THE ORIGINAL DIGITALLY DRAWN TAX MAP PLATE BEARING THE OFFICIAL NEW JERSEY DIVISION OF TAXATION APPROVAL STAMP WITH APPROVAL DATE (7-31-2006) SERIAL NUMBER (896) AND SIGNATURES OF SIGNERS' JAMES J. COLL, CHIEF, LOCAL ASSESSMENT, SANTO C. DIDONATO, SUPERVISING FIELD REPRESENTATIVE. THE ORIGINAL DIGITALLY DRAWN TAX MAP PLATE WITH THE OFFICIAL APPROVAL STAMP IS ON FILE WITH THE TOWNSHIP OF BARNEGAT ENGINEER."

TAX MAP
TOWNSHIP OF BARNEGAT

OCEAN COUNTY NEW JERSEY

SCALE: 1" = 100' DATE: 12-02-2004

CRAIG F. REMINGTON LAND SURVEYOR LIC. NO. 23924

24 GA 28003300

REMINGTON, VERNICK & VENA ENGINEERS
9 ALLEN STREET, TOMS RIVER, N.J. 08753
(732) 286-9220, FAX (732) 505-8416
WEB SITE ADDRESS: WWW.RVE.COM