
REVISIONS		
6-20-2007	CRAIG F. REMINGTON	23924

TOWNSHIP OF OCEAN
COUNTY OF OCEAN

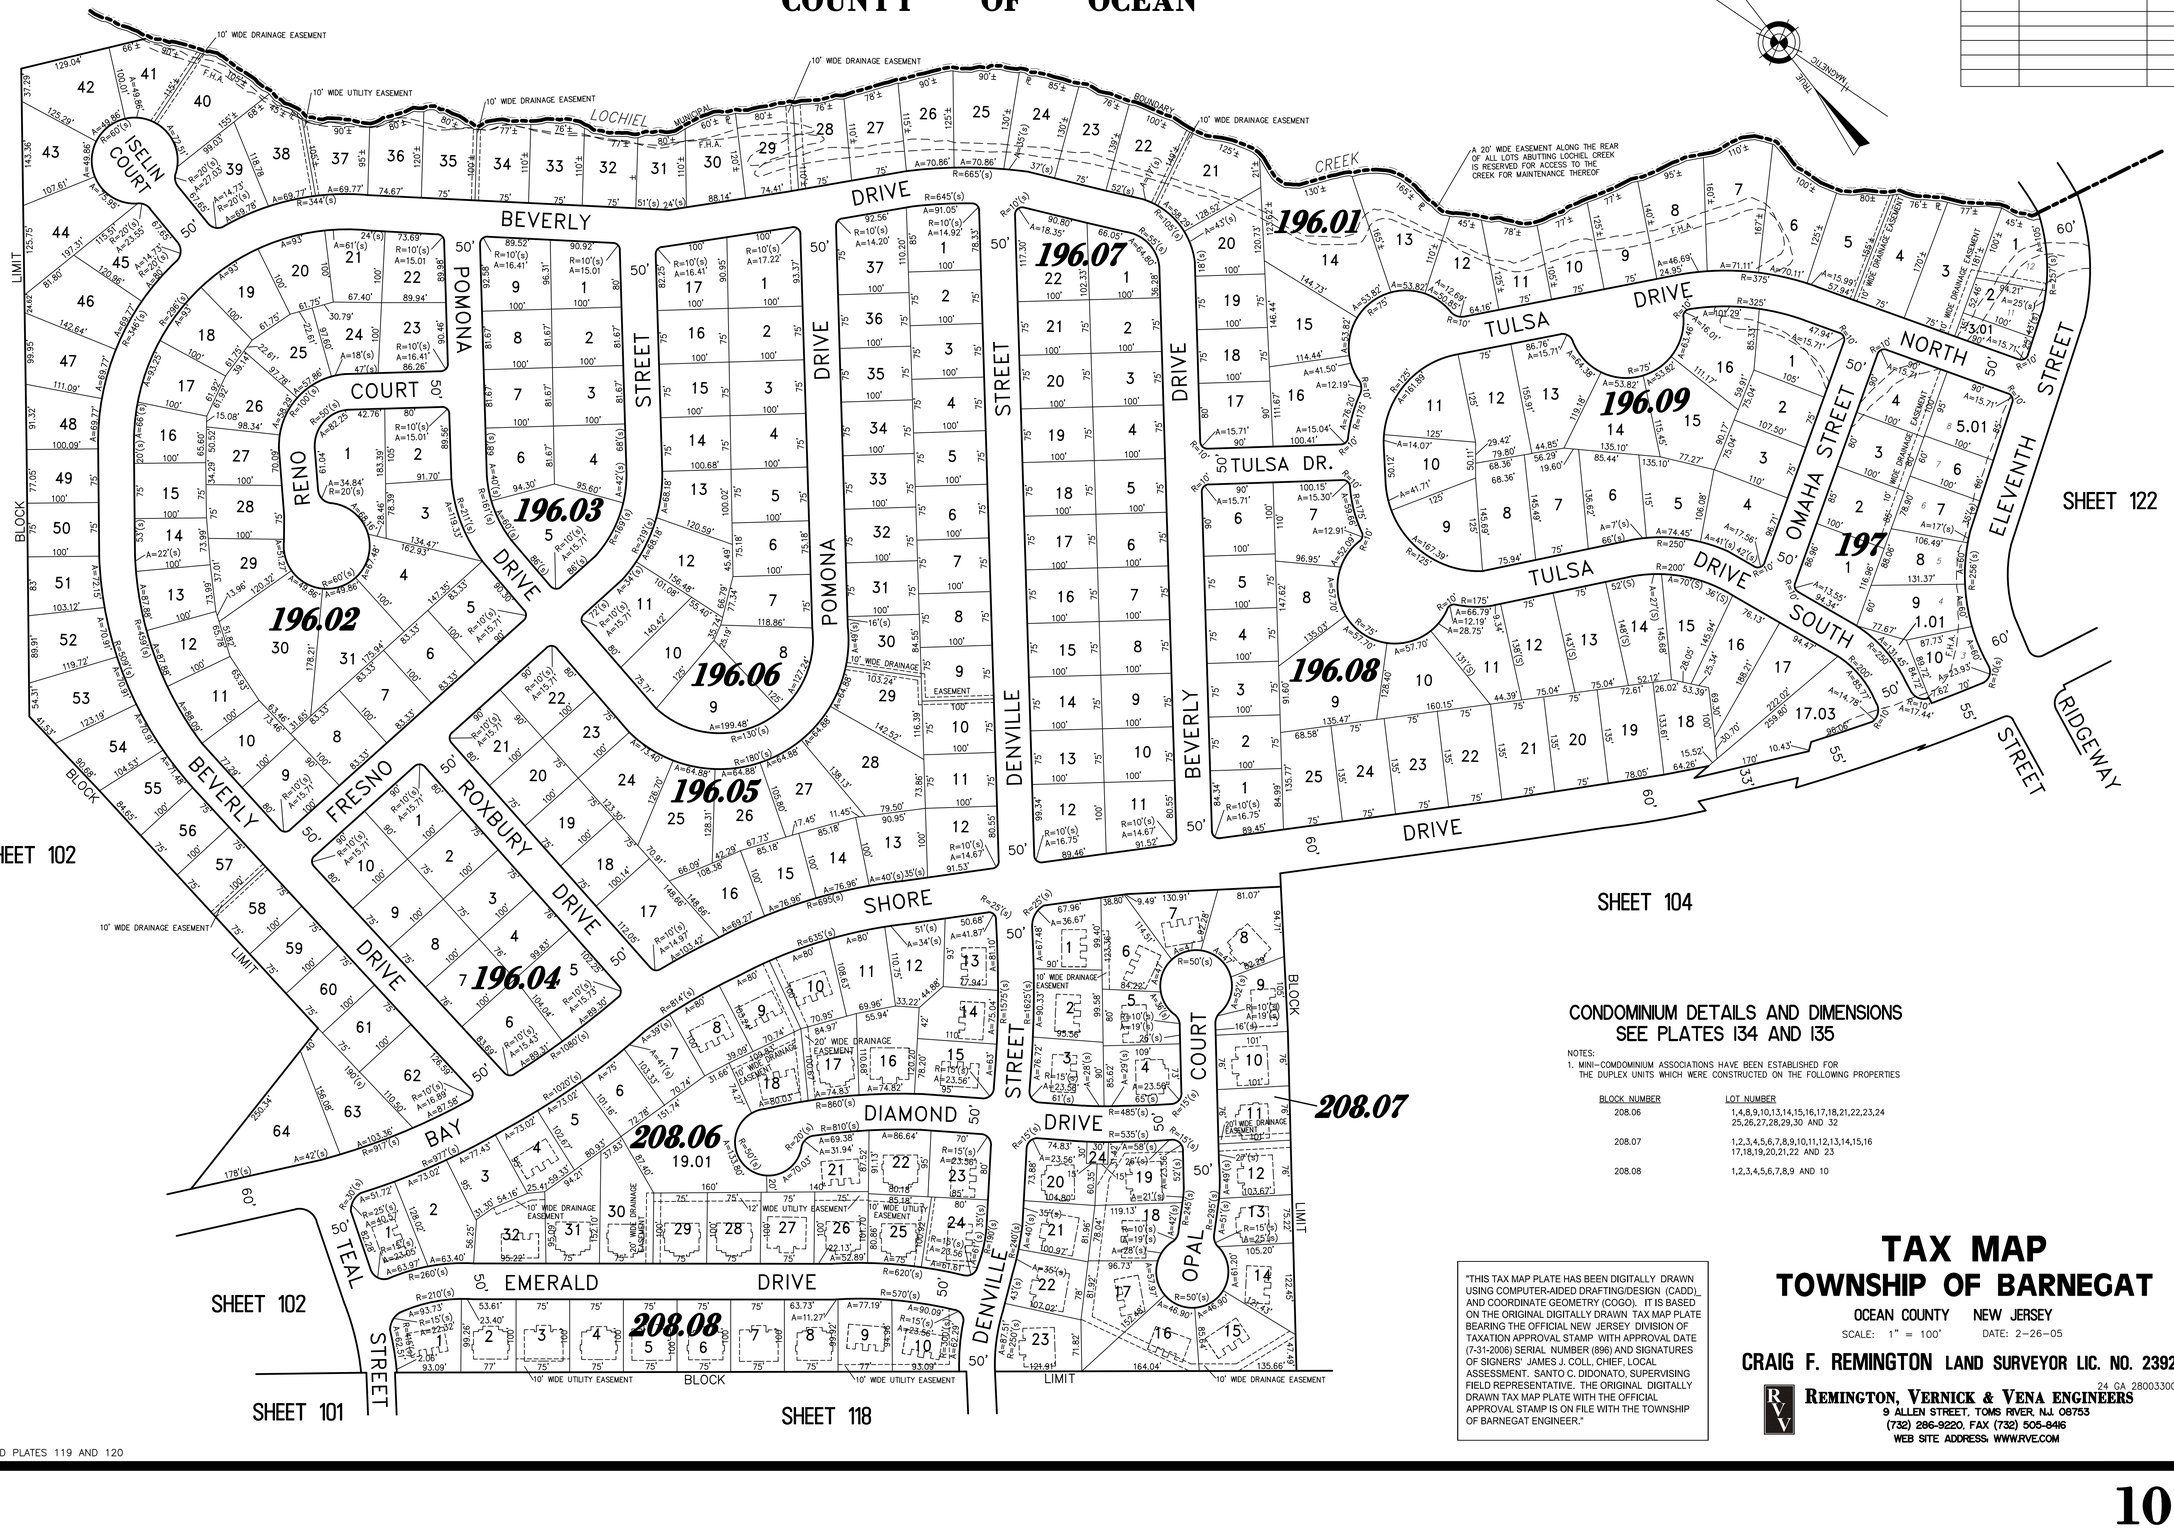

CONDOMINIUM DETAILS AND DIMENSIONS
SEE PLATES 134 AND 135

NOTES:
1. MINI-COMDOMINIUM ASSOCIATIONS HAVE BEEN ESTABLISHED FOR THE DUPLEX UNITS WHICH WERE CONSTRUCTED ON THE FOLLOWING PROPERTIES

BLOCK NUMBER	LOT NUMBER
208.06	1,4,8,9,10,13,14,15,16,17,18,21,22,23,24 25,26,27,28,29,30 AND 32
208.07	1,2,3,4,5,6,7,8,9,10,11,12,13,14,15,16 17,18,19,20,21,22 AND 23
208.08	1,2,3,4,5,6,7,8,9 AND 10

"THIS TAX MAP PLATE HAS BEEN DIGITALLY DRAWN USING COMPUTER-AIDED DRAFTING/DESIGN (CADD) AND COORDINATE GEOMETRY (COGO). IT IS BASED ON THE ORIGINAL DIGITALLY DRAWN TAX MAP PLATE BEARING THE OFFICIAL NEW JERSEY DIVISION OF TAXATION APPROVAL STAMP WITH APPROVAL DATE (7-31-2006) SERIAL NUMBER (896) AND SIGNATURES OF SIGNERS' JAMES J. COLL, CHIEF, LOCAL ASSESSMENT. SANTO C. DIDONATO, SUPERVISING FIELD REPRESENTATIVE. THE ORIGINAL DIGITALLY DRAWN TAX MAP PLATE WITH THE OFFICIAL APPROVAL STAMP IS ON FILE WITH THE TOWNSHIP OF BARNEGAT ENGINEER."

TAX MAP
TOWNSHIP OF BARNEGAT

OCEAN COUNTY NEW JERSEY

SCALE: 1" = 100' DATE: 2-26-05

CRAIG F. REMINGTON LAND SURVEYOR LIC. NO. 23924

REMINGTON, VERNICK & VENA ENGINEERS 24 GA 28003300
9 ALLEN STREET, TOMS RIVER, N.J. 08753
(732) 286-9220, FAX (732) 505-8416
WEB SITE ADDRESS: WWW.RVE.COM

COMBINED OLD PLATES 119 AND 120